AIRPORT TECHNOLOGY PARK

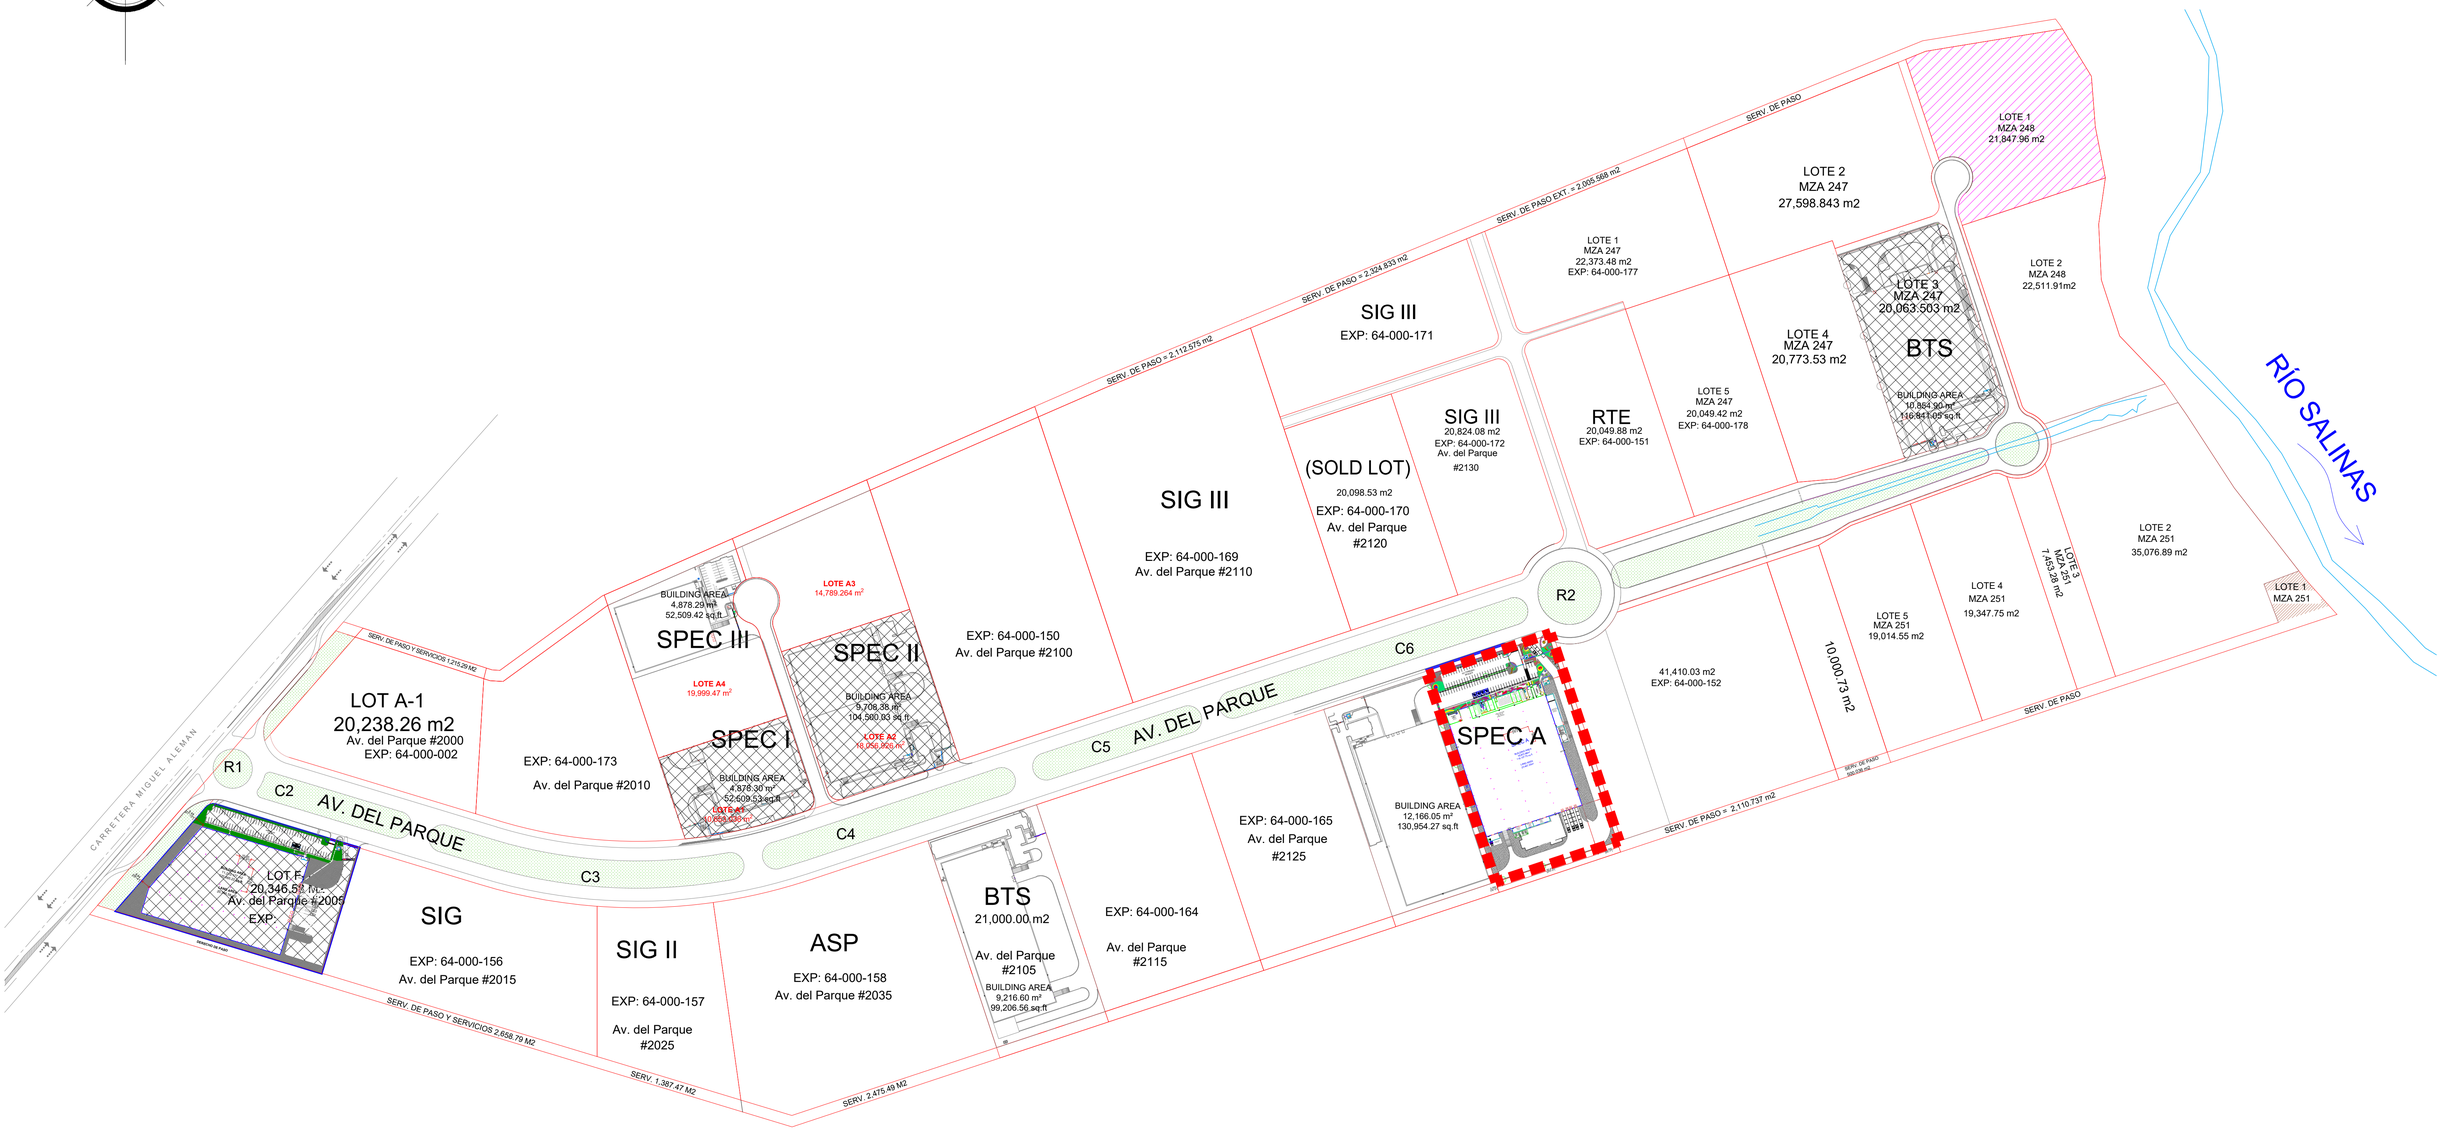

NOTES:

PROPUESTA
PARA PROPUESTA
FOR PROPOSAL

ESTE PLANO Y TODO SU CONTENIDO ES INFORMACIÓN DE CÁRACTER CONFIDENCIAL Y PRIVADO Y ES PROPIEDAD DE **VCD CONSTRUCCIÓN Y DESARROLLO S.A.P.I. DE C.V.** Y SE DEBERÁ CONTAR CON SU AUTORIZACIÓN PARA PODER UTILIZARLO Y NO DEBERÁ SER MODIFICADO,REPRODUCIDO O USADO PARA OTRO PROPOSITO QUE SE AJENO AL PROYECTO CON EL QUE ESTÁ TITULADO ÉSTE PLANO.

QUEDANDO PROHIBIDA Y SUJETA A DEMANDA LA PUBLICACIÓN PARCIAL O TOTAL DE ESTE DOCUMENTO POR CUALQUIER MEDIO IMPRESO O ELECTRONICO SINO SE CUENTA CON EL PERMISO DE LA EMPRESA.

LAYOUT:	REFERENCE:

No.	REV. DATE:	REVIEW DESCRIPTION:
0	OCT 2025	FOR PROPOSAL
1		
2		
3		
4		

DRAWED:	R.A.M.P.	
PROJECTED:		
REVIEWED:	F.G.R.	
APPROVED:		
COORDINED:		

VYNMSA
CONSTRUCTION & DEVELOPMENT
AV. SAN JERONIMO #310 - PISO 12 COL. SAN JERONIMO
MONTERREY, NUEVO LEON, MEXICO.

DIMENSION: METROS	
SCALE:	
DATE: OCT 2025	
PROJECT:	AIRPORT TECHNOLOGY PARK
TITLE:	GENERAL LAYOUT PLANTA GENERAL
AREA:	COMERCIAL
No OF DRAWING:	ATP-AR-01
REV:	0