
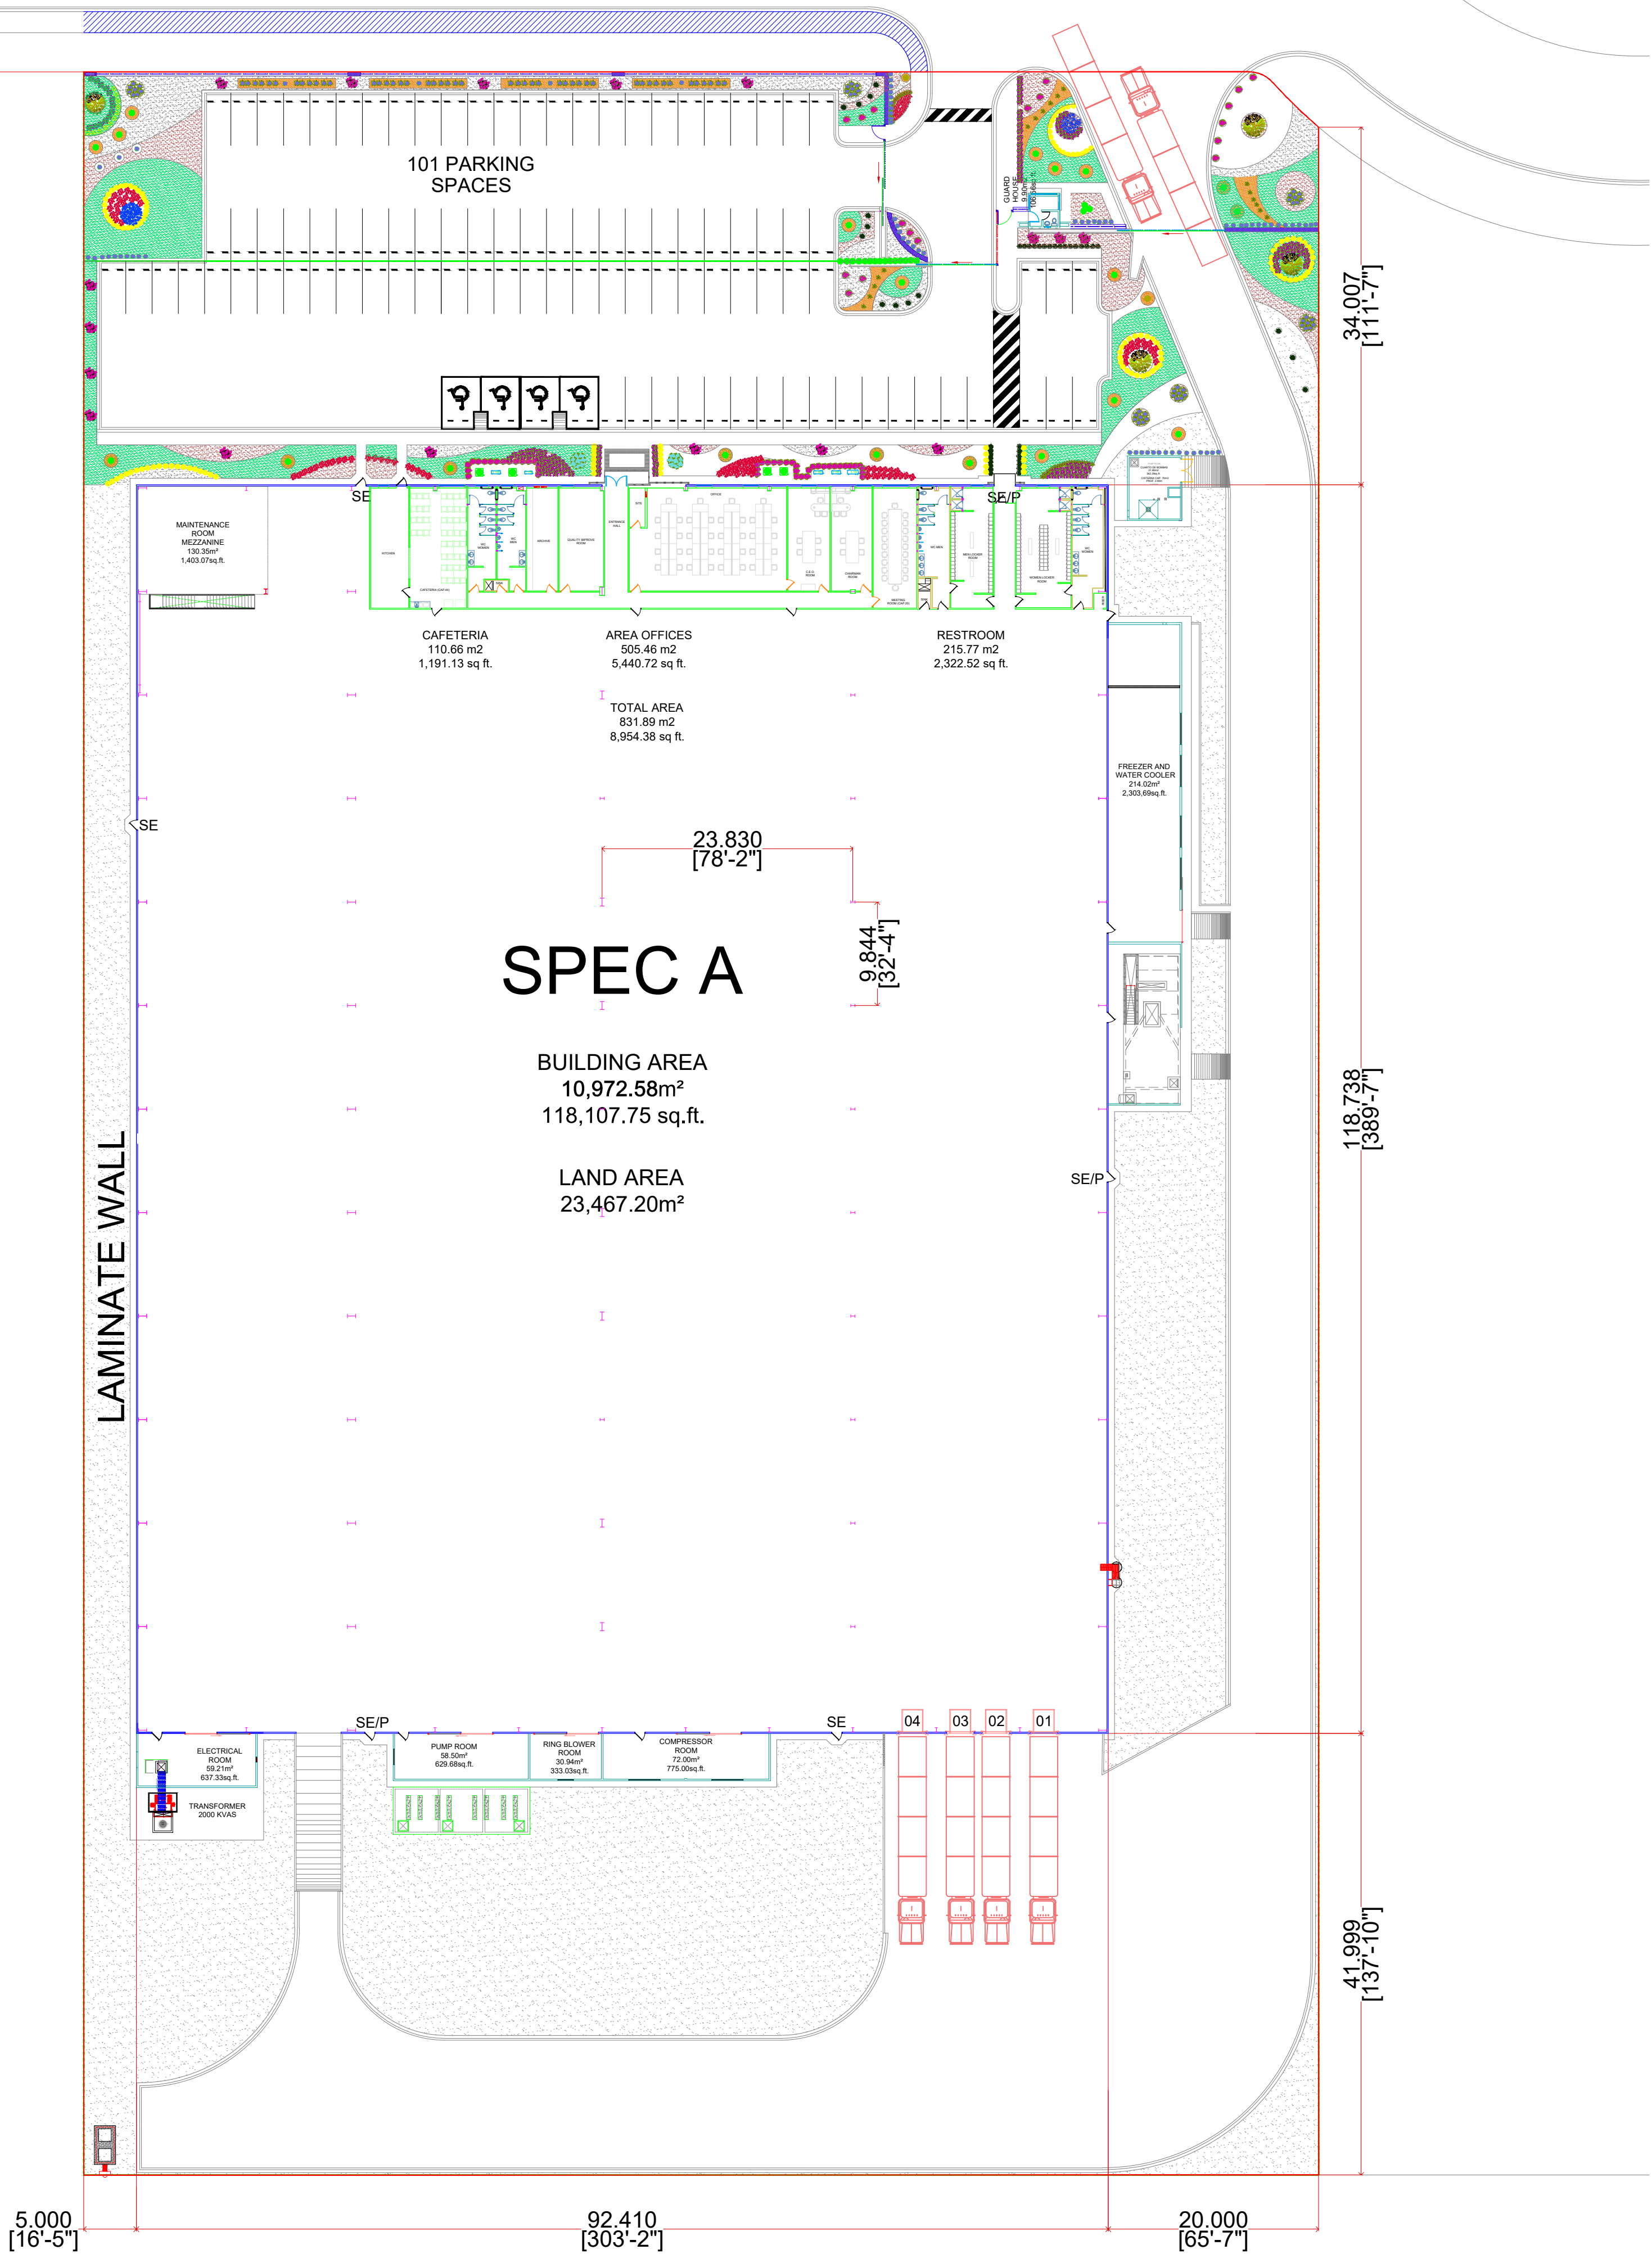


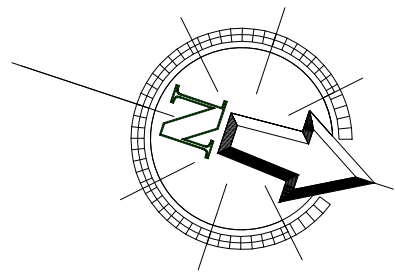

NOTES:

PROPUESTA
PARA PROPUESTA
FOR PROPOSAL

LAYOUT:

REFERENCE:

No.

REV. DATE:

REVIEW DESCRIPTION:

DRAWN:

R.A.M.P.

PROJECTED:

REVIEWED:

F.G.R.

APPROVED:

COORDINATED:



DIMENSION:
METERS

SCALE:

DATE:
FEB 2026

PROJECT:

TITLE:

AREA:

SPEC A

ARCHITECTURAL LAYOUT
PLANTA ARQUITECTONICA

COMERCIAL

No OF DRAWING:

COMAR-02

REV:

0